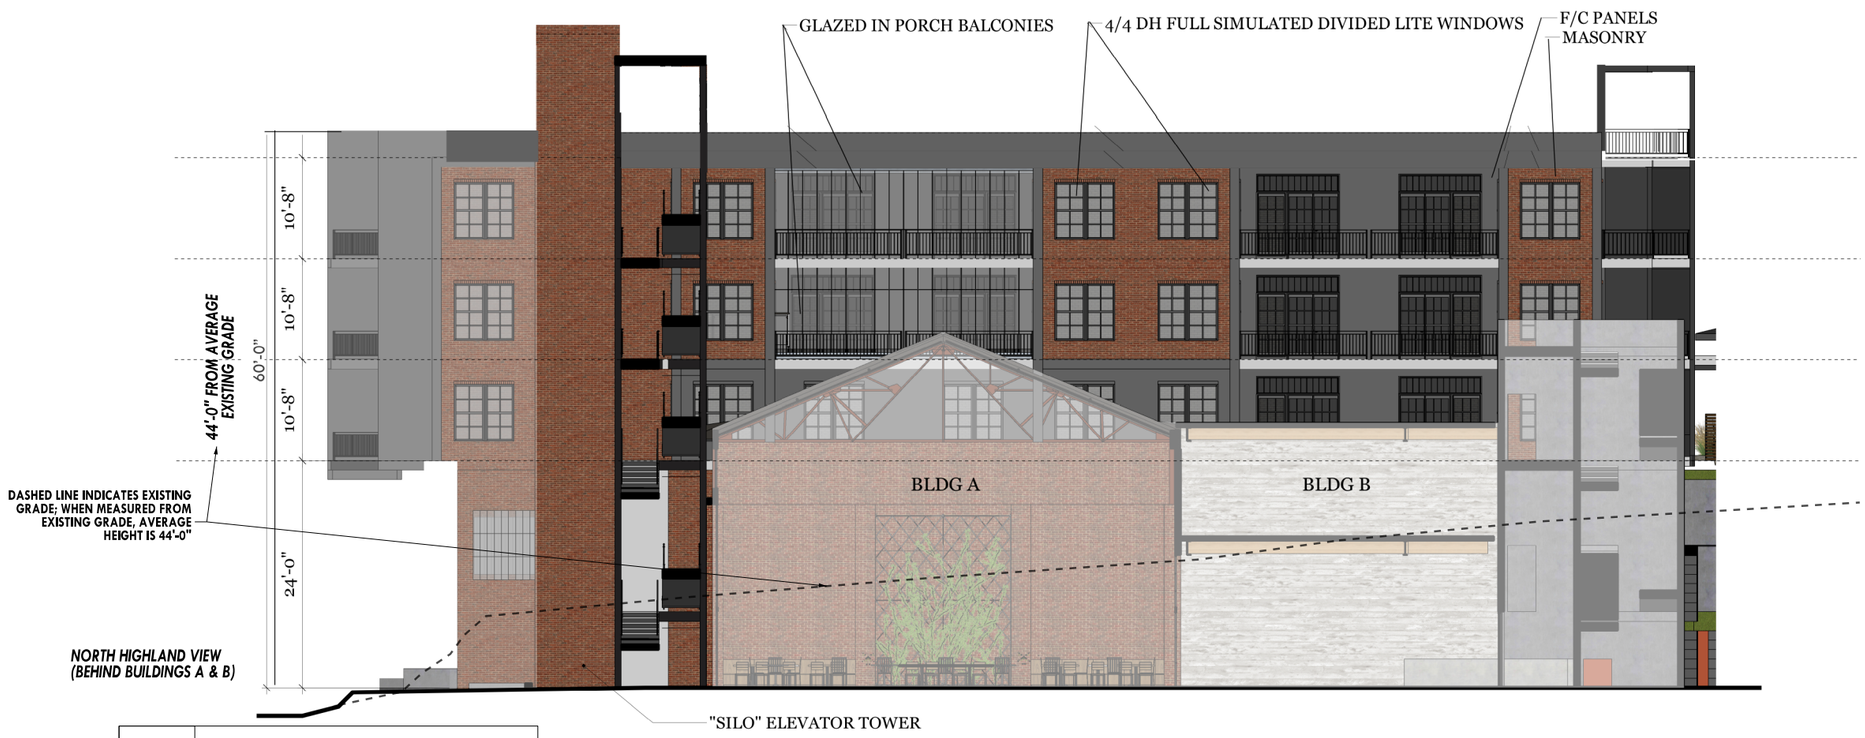

A,1	BLDG C - SOUTH ELEVATION
1/8" = 1'-0"	1/16" = 1'-0" WHEN PRINTED AT HALF SCALE ON 11x17

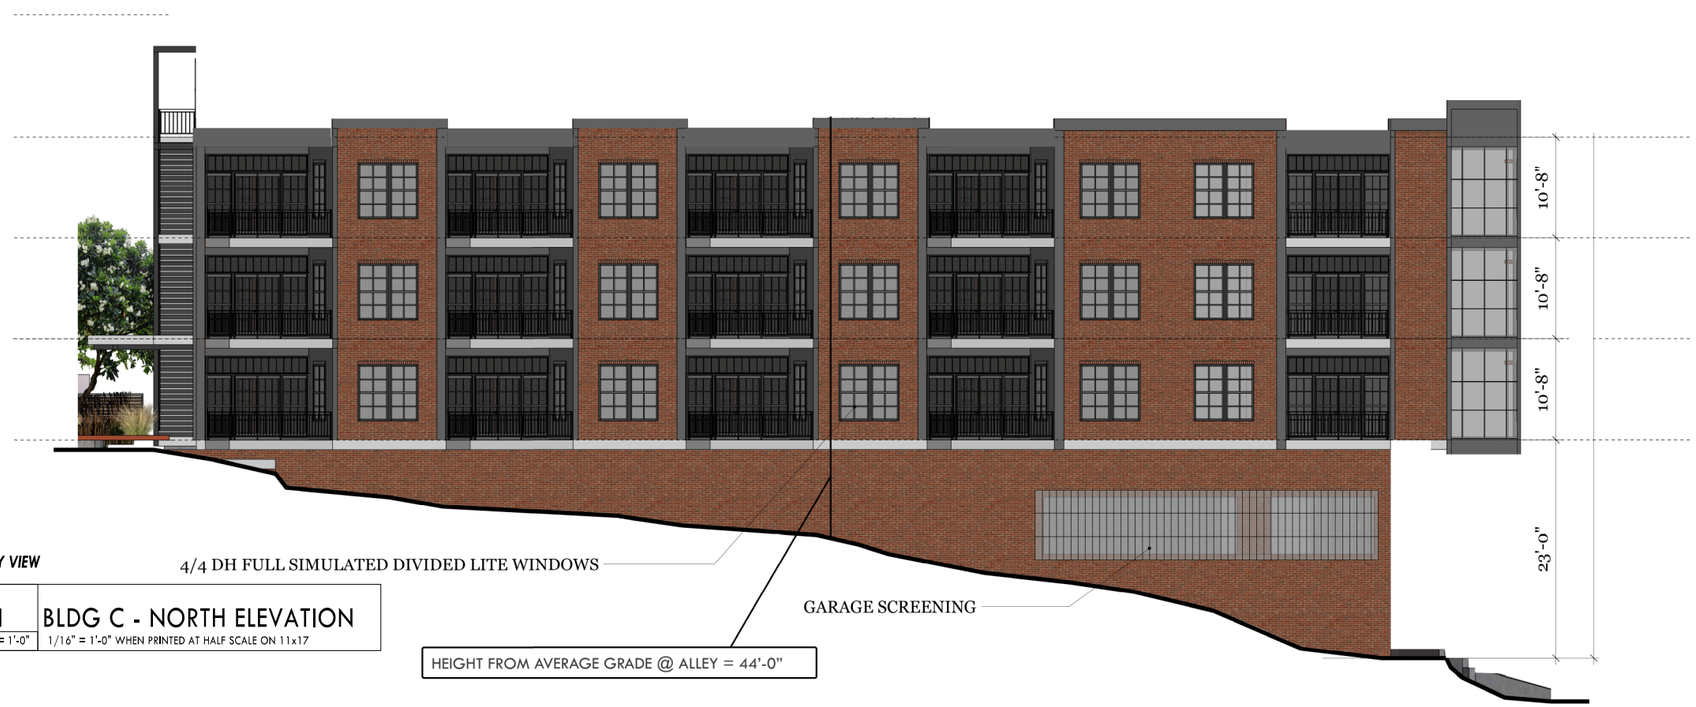

A,1	BLDG C - NORTH ELEVATION
1/8" = 1'-0"	1/16" = 1'-0" WHEN PRINTED AT HALF SCALE ON 11x17

JONESPIERCE
400 PLASTERS AVE NE, ATLANTA, GA 30324
404.688.1030

THE CORNER
Type III HP Application
320 North Highland Avenue,
Atlanta, Georgia, 30307

No.	REVISIONS / SUBMISSIONS	Date
01	TYPE III HP SUBMISSION	09.01.2022

Seal

NOT FOR CONSTRUCTION

Drawing Title
BUILDING C
EXTERIOR ELEVATIONS

Project No. 22016

Drawing No. A2.3a

Date 08.11.2022

Scale

PARKING GARAGE ENTRY FROM ALLEY; NOT SEEN FROM STREET FRONT

A,1	BLDG C - WEST ELEVATION
1/8" = 1'-0"	1/16" = 1'-0" WHEN PRINTED AT HALF SCALE ON 11x17

COPENHILL AVENU/COURTYARD VIEW

A,1	BLDG C - EAST ELEVATION
1/8" = 1'-0"	1/16" = 1'-0" WHEN PRINTED AT HALF SCALE ON 11x17

JONESPIERCE
400 PLASTERS AVE NE, ATLANTA, GA 30324
404.688.1030

THE CORNER
Type III HP Application
320 North Highland Avenue,
Atlanta, Georgia, 30307

No.	REVISIONS/SUBMISSIONS	Date
01	TYPE III HP SUBMISSION	09.01.2022

Seal

NOT FOR CONSTRUCTION

Drawing Title
BUILDING C
EXTERIOR ELEVATIONS

Project No. 22016

Date 08.11.2022

Scale

Drawing No. A2.3b

H,1 BUILDING C 3D IMAGES

NTS

A,1 BUILDING C COMPATIBILITY

NTS

NOT FOR CONSTRUCTION

JONESPIERCE
400 PLASTERS AVE NE, ATLANTA, GA 30324
404.688.1030

THE CORNER
Type III HP Application
320 North Highland Avenue,
Atlanta, Georgia, 30307

No.	REVISIONS/SUBMISSIONS	Date
01	TYPE III HP SUBMISSION	09.01.2022

Seal

Drawing Title
BUILDING C COMPATIBILITY & 3D IMAGES

Project No. 22016

Drawing No. A2.3c

Date 08.11.2022

Scale