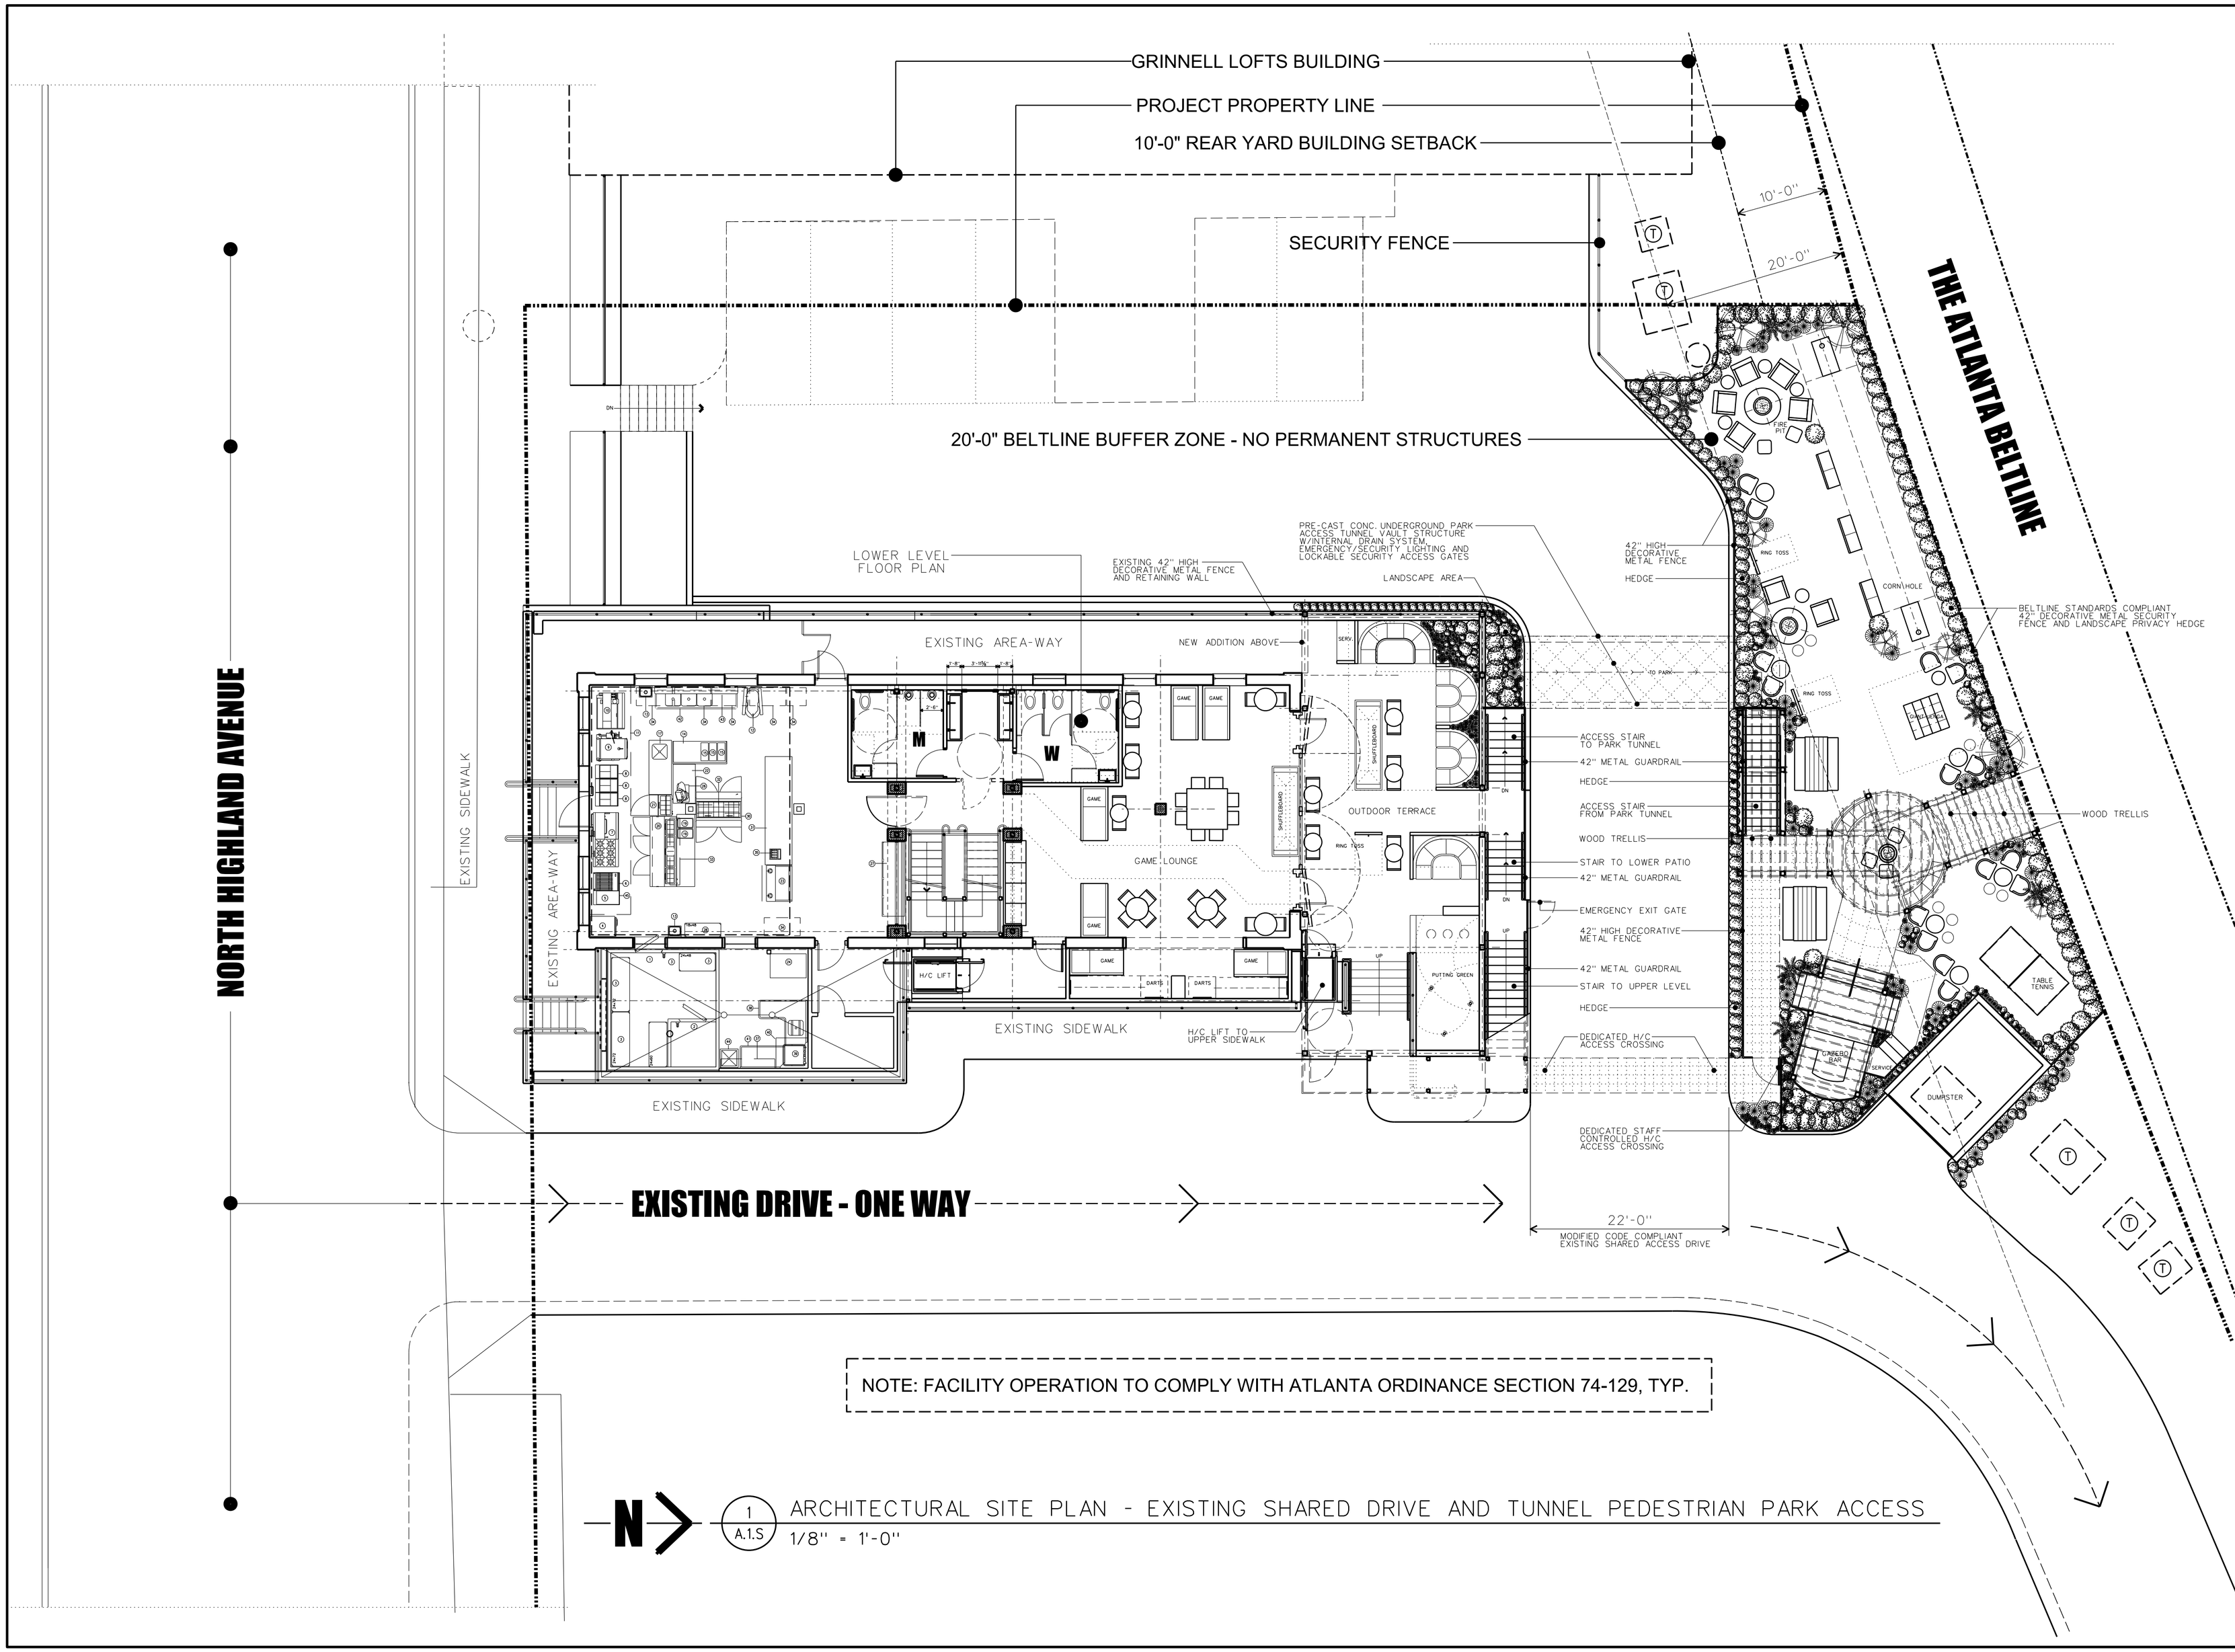

NOTE: FACILITY OPERATION TO COMPLY WITH ATLANTA ORDINANCE SECTION 74-129, TYP.

1 / A.1.S ARCHITECTURAL SITE PLAN - EXISTING SHARED DRIVE AND TUNNEL PEDESTRIAN PARK ACCESS

1/8" = 1'-0"

W. JAY GEORGE DESIGN, LLC
ARCHITECTURE . INTERIORS . PLANNING
15 FRANKLIN STREET . #10
AVONDALE ESTATES, GEORGIA 30002
678.596.8096 . WJGDESIGN090@GMAIL.COM
WJGDESIGN.COM

STATE OF GEORGIA
04.13.2021
WILLIAM JAY GEORGE
CERTIFICATE No. 00728
REGISTERED ARCHITECT

THE PAINTED PARK

restaurant . bar . gaming lounge

240 NORTH HIGHLAND AVENUE . SUITE A . ATLANTA, GEORGIA 30307

DATE	REMARKS
10.25.19	PRE-S.A.P. APPLICATION ZONING REVIEW MEETING
02.10.2020	S.A.P. APPLICATION SUBMITTAL
01.11.2021	S.A.P. APPLICATION SUBMITTAL - REVISIONS
02.15.2021	GRINNELL H.O.A. INFORMATION REQUEST
02.15.2021	UDC REVIEW
02.16.2021	UDC REVIEW
02.18.2021	GRINNELL H.O.A. REVIEW
03.08.2021	UDC REVIEW
03.12.2021	UDC REVIEW
03.24.2021	UDC REVIEW
04.13.2021	UDC REVIEW/S.A.P. REVIEW

THIS DRAWING AND ALL ASSOCIATED INFORMATION © 2021, W. JAY GEORGE DESIGN, LLC ANY UNAUTHORIZED REPRODUCTION OR USE IS STRICTLY PROHIBITED

DRAWING TITLE:

ARCHITECTURAL SITE PLAN

RELEASE DATE:

04.13.2021

SHEET NO.:

A.1.S